333C01P1 REV ~

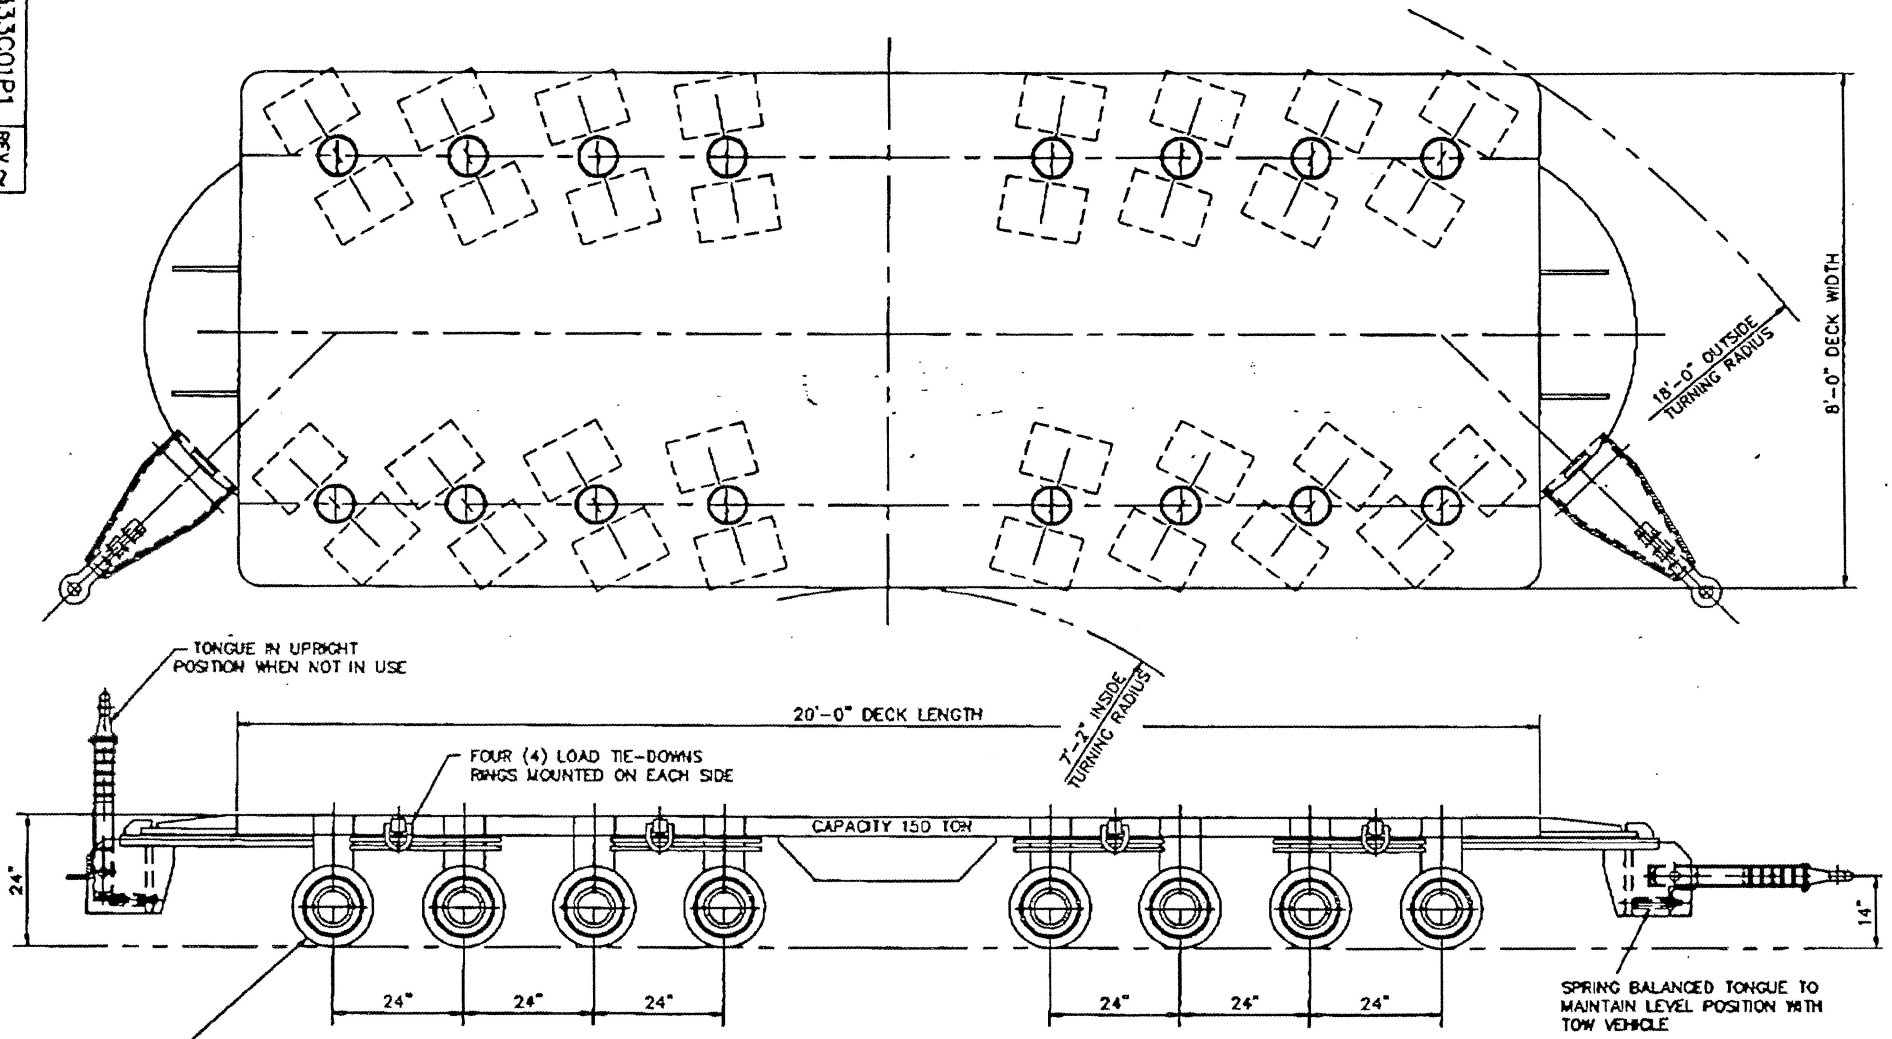

THIRTY-TWO (32) 15" X 10" X 11 1/4" PRESS-ON URETHANE NON MARKING TIRES, FABRICATED STEEL WHEEL CENTERS CONTAINING TAPERED ROLLER BEARINGS, C-1045 AXLES AND MOUNTING HARDWARE

APPROVAL DRAWING	REV ~
APPROVED AS NOTED:	
SIGNED	
DATE	

PROPOSAL NO. 2191-0398

This drawing is the property of TWI Industries Inc. and shall be used only as a source for reference work designed by us since it covers designs of a proprietary nature. This shall not be reproduced in any manner.

TOLERANCE		ANGLES ±1/2°	
UP TO 6"	±1/32	± .02	± .005
6" TO 18"	± 1/16	± .03	± .010
OVER 18"	± 1/8	± .04	± .015
BASIC DIM.	FRACTIONAL	2 PLACE DECIMAL	3 PLACE DECIMAL

TWI MODEL SDT3000-UDTA-32X
SLAB-DECK INDUSTRIAL TRAILER
150 TON LOAD CAPACITY

SCALE 3/4"=12" DRN YK
DATE 03/14/98 CHK'D
TWI ORDER NO. PROPOSAL
CUSTOMER NO.

TWI INDUSTRIES INC.
Industrial Equipment Design and Production
P.O. BOX 113592, PITTSBURGH, PA 15241
PHONE: (412) 835-8400 FAX: (412) 835-6693

DRAWING NUMBER 333C01P1 REV ~
CUSTOMER

333C01P1

TEL No.
Mar 16,98 14:16 No.002 P.09